FilmL.A., Inc.
6255 W Sunset Blvd, 12th Floor
Hollywood, CA 90028
t: (213)977-8600 - f: (213)977-8601
www.filmla.com

Summary Information

Permit No: F00141526-A **Type of Permit:** FILMING **Release Date:** 08/27/2018

Production Company FREENJOY

Insured Company Name FREENJOY
Contact Phone No. 1 (310) 985-9565
Contact Phone No. 2
Fax
Address 7257 1/4 MELROSE AVE
LOS ANGELES, California 90046

Production Title WARRIOR

Type of Production Music Video

Producer JEREMY HARTMAN

Director STEVIE RUSSELL

1st AD Lynna Baculo

Production Manager CHRISTINE PARK

FilmL.A. Coordinator CJ Leavens

Location Manager CHRISTINE PARK
Primary Phone Mobile - 310-347-7265
Secondary Phone

Location Assistant NA NA
Primary Phone Mobile - 000-000-0000
Secondary Phone

Fees

FILMLA NON-REFUNDABLE FILM PERMIT RIDER FEE	$109.00

Total Permit Fee $109.00

Number of Locations 1

NOT A PERMIT

FilmL.A., Inc.
6255 W Sunset Blvd, 12th Floor
Hollywood, CA 90028
t: (213)977-8600 - f: (213)977-8601
www.filmla.com

Summary Information — Location

Permit Number	F00141526-A	**Location Manager**	CHRISTINE PARK
Production Company	FREENJOY	Primary Phone	Mobile - 310-347-7265
Insured Company	FREENJOY	Secondary Phone	
Production Title	WARRIOR		

Location Address S ANDERSON ST., WILLOW ST E - E 6TH ST., LOS ANGELES, CA 90033

Location Type Sidewalk

Film Dates 8/26/2018 - 8/26/2018 07:00 - 14:00 1 day

Open or Closed to the Public Open

Generic Conditions

*Certain service and personnel fees required by jurisdictional agencies are not collected by FilmL.A. Any such fees must be paid directly to the appropriate agency, and a separate invoice will be provided to the permittee.
All travel lanes and bike lanes shall be closed per the WATCH manual.
Community Survey Obtained
Equipment staging and vehicles may park on one side of the street only.
Must Maintain 5' Clearance on Sidewalks/Walkways
Must maintain local/emergency access
No cast or crew parking on area streets
No interference with merchant activity.
No stopping and setting up in residential areas before 7am or after 10pm without prior approval
No stopping or setting up in front of merchants or residents without prior approval
Number of uniformed officers listed on the permit is a minimum requirement.
Permittee remains responsible for deploying a sufficient number of uniformed officers to provide traffic and crowd control to ensure the safety of the film crew and the public.
Traffic control must be done in accordance w/MUTCD
Traffic Officers Required
Uniformed officers shall have a copy of the film permit in their possession and are required to confirm that all traffic control signage devices are in place.

Please see attached document Anderson st (closure) btwn 6th St - Willow St - Freenjoy 7a-12p.pdf

Equipment on Location

Type	Quantity
5 or 10 ton trucks	2
Cast/Crew vehicles	55
Catering Truck	1
Cube Trucks	3
Generator	1

Personnel on Location

Type	Quantity
Cast	1
Crew	30
Extras	30
Off-Duty/Retired LAPD Officer(s)	2

NOT A PERMIT

FilmL.A., Inc.
6255 W Sunset Blvd, 12th Floor
Hollywood, CA 90028
t: (213)977-8600 - f: (213)977-8601
www.filmla.com

Summary Information — Location

Permit Number F00141526-A
Production Company FREENJOY
Insured Company FREENJOY
Production Title WARRIOR

Location Manager CHRISTINE PARK
Primary Phone Mobile - 310-347-7265
Secondary Phone

Motor Homes	1
Portable restrooms	1
Vans	3

Filming Activities Atmospheric Smoke Effects; Equipment on sidewalk, in curb lane & across street; Exterior establishing shots; Exterior models against scenery; Exterior motion without sound; Exterior Performance and Playback; Intermittent traffic control - 2 minutes standard; Scene of talent with about 30 women walking down the street behind the talent. Music playback. ;

Jurisdiction **Political:** Los Angeles City - Council District 14 **Police:** Los Angeles Police Department **Fire:** Los Angeles City

Thomas Guide **Page:** 634 **Grid:** J5

Coordinator Note Rider A extends film end time from 1200 hrs to 1400 hrs

Parking

Base Camp
Location Type : Filming Location

Crew Parking
Location Type : Other Location
516 S Anderson St., Los Angeles, CA, 90033

NOT A PERMIT

Permit #E0014152-A

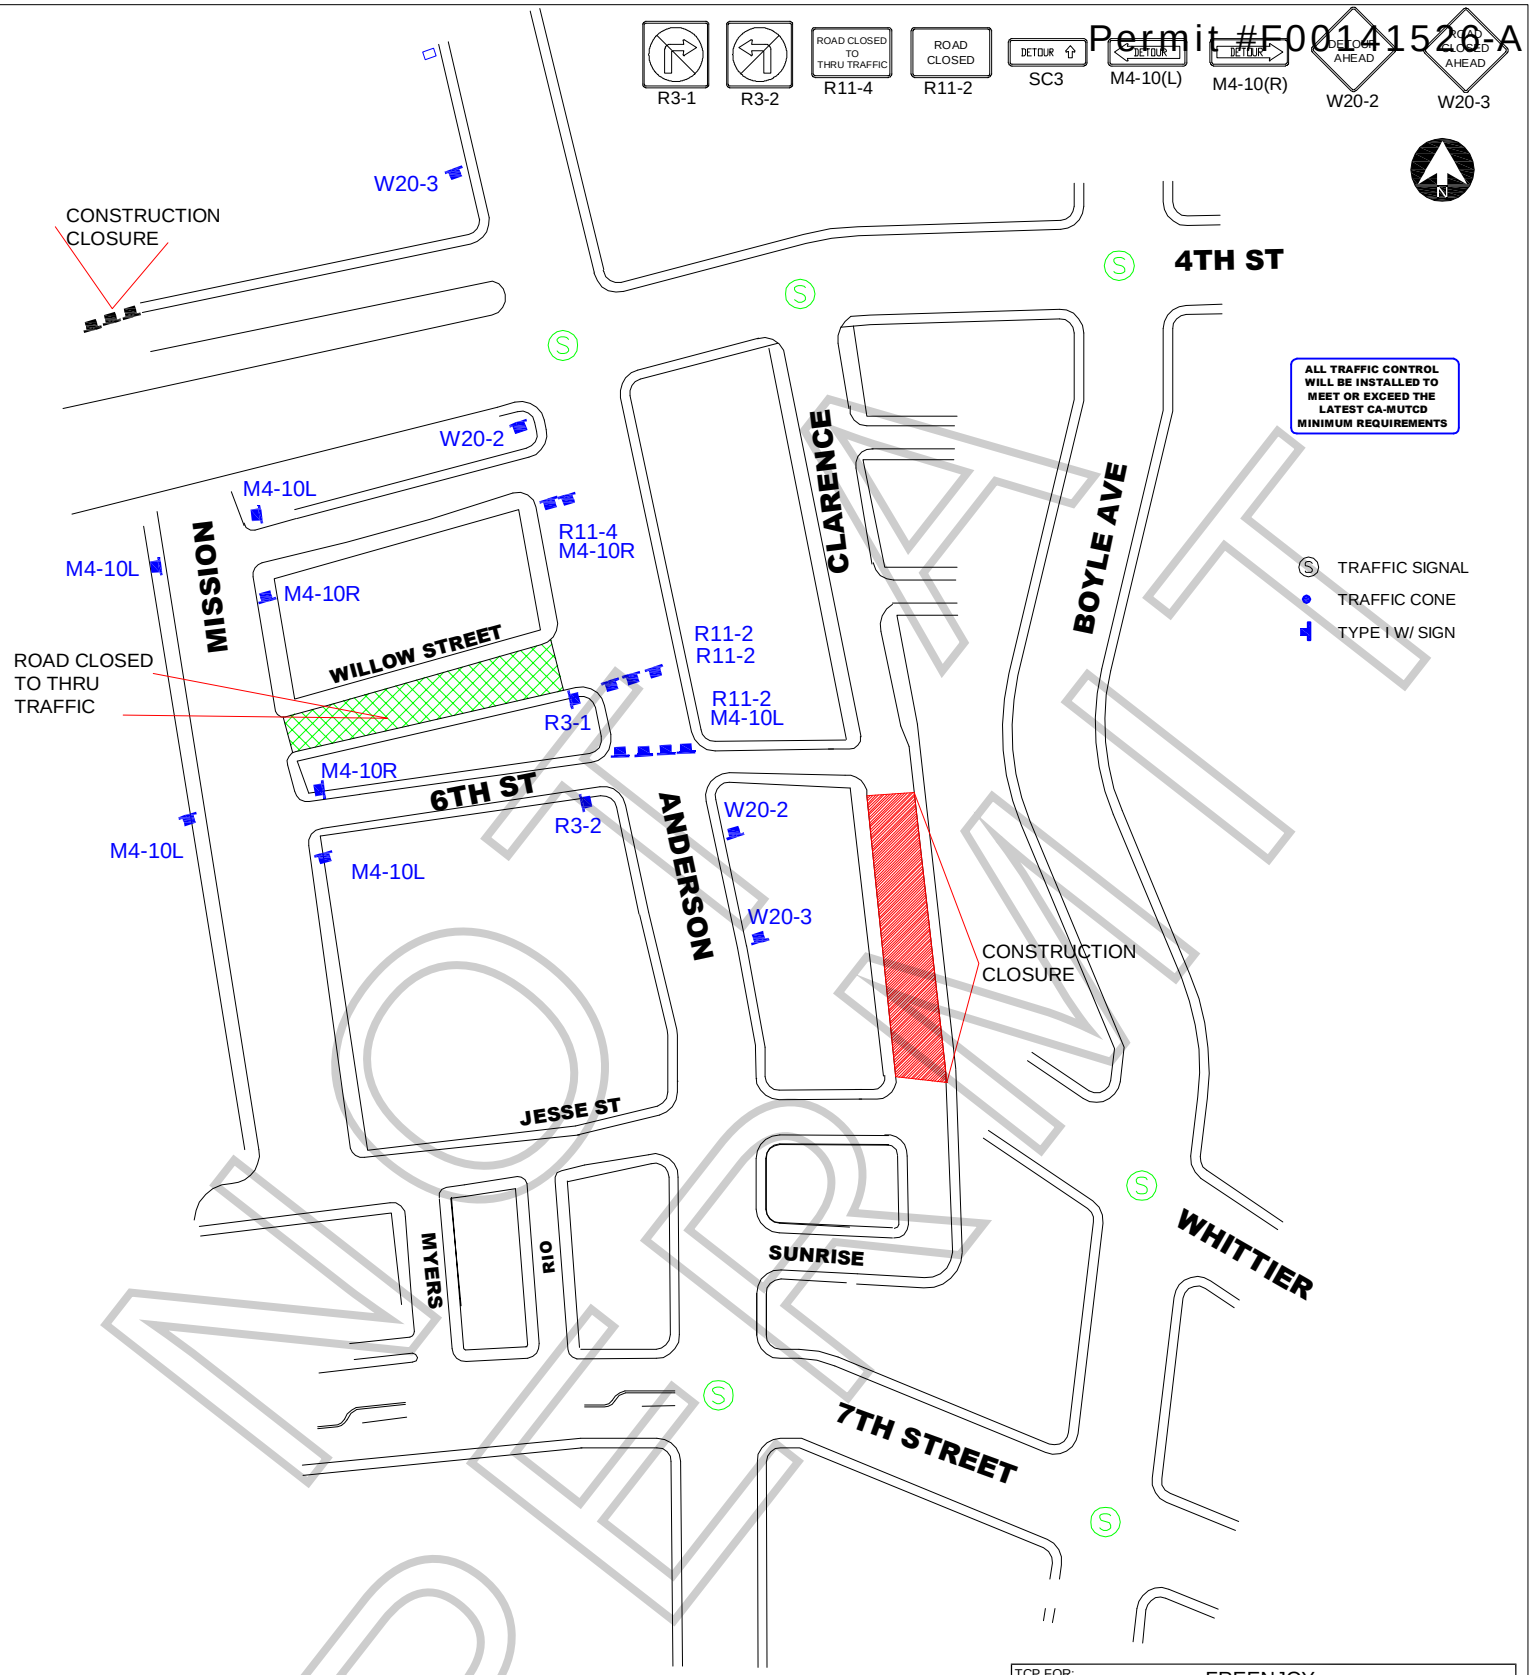

WORK ZONE TRAFFIC CONTROL PLAN
GENERAL NOTES

1. DATE/TIME: 8-26-18 FROM 07:00 HOURS TO 12:00 HOURS.

2. ALL SIGNING, STRIPING, AND TRAFFIC CONTROL DEVICES SHALL CONFORM TO THE (CURRENT) STATE OF CALIFORNIA DEPARTMENT OF TRANSPORTATION (CALTRANS) STANDARD PLANS AND STANDARD SPECIFICATIONS , CALIFORNIA MUTCD , AND ANY ADDENDUMS THERETO, AND AS SHOWN ON THESE PLANS, SYMBOLS AND ABBREVIATIONS USED ARE SHOWN ON CALTRANS STANDARD PLANS.
3. THERE WILL BE NO INTERFERENCE WITH TRAFFIC SIGNALS OR CROSSWALKS.
4. CONES WILL BE 28" MINIMUM HEIGHT AND HAVE REFLECTORIZED SLEEVES FOR NIGHT WORK.
5. POLICE WILL DIRECT TRAFFIC IF NECESSARY.

TCP FOR: FREENJOY: "WARRIOR"

LOCATION: FULL STREET CLOSURE OF ANDERSON ST BTWN 6TH ST TO WILLOW ST LOS ANGELES, CALIFORNIA

CONTACT: ELISA SMITH
OFFICE# 213-763-9000
CHRISTINE PARK
PH# 310-347-7265

JCL TRAFFIC SERVICES
(213) 622-9775
C31-CA Lic # 805357

DATE | REVISIONS

DRAFTER: MARIO MENJIVAR
SCALE: N.T.S.
FILM LA:

NOT PERMIT